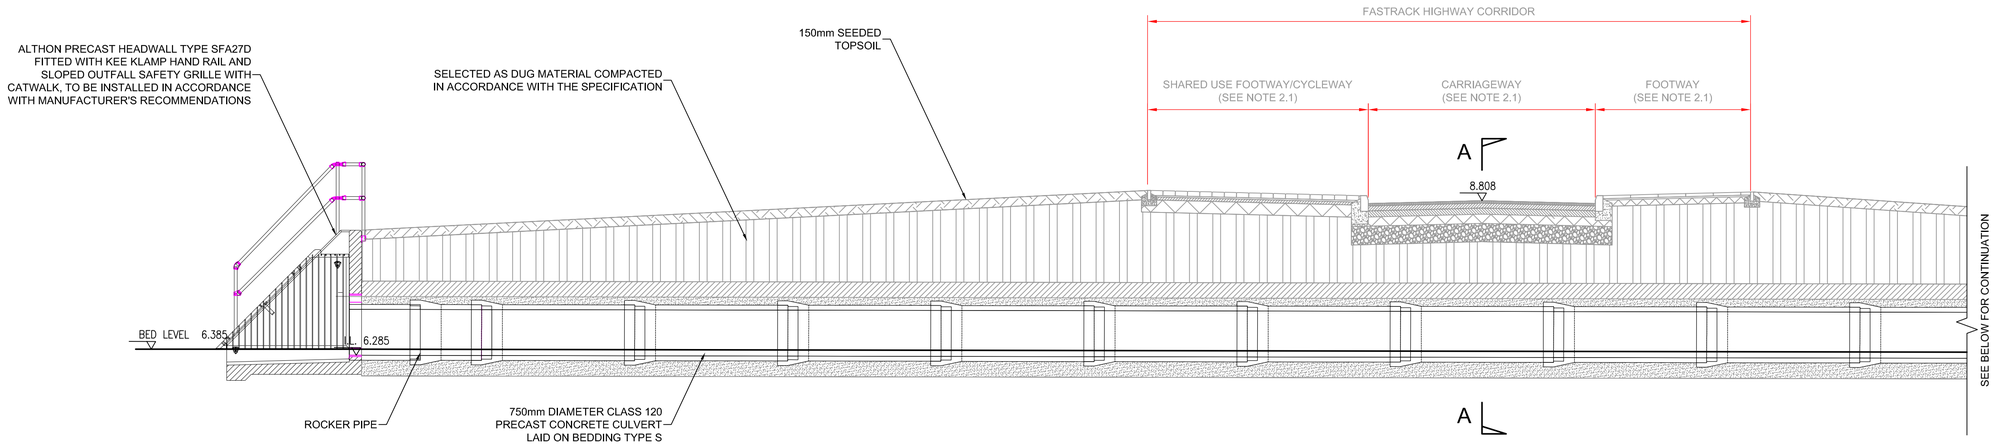
ALTHON PRECAST HEADWALL TYPE SFA27D FITTED WITH KEE KLAMP HAND RAIL AND SLOPED OUTFALL SAFETY GRILLE WITH CATWALK, TO BE INSTALLED IN ACCORDANCE WITH MANUFACTURER'S RECOMMENDATIONS
SELECTED AS DUG MATERIAL COMPACTED IN ACCORDANCE WITH THE SPECIFICATION
150mm SEEDED TOPSOIL
FASTRACK HIGHWAY CORRIDOR
SHARED USE FOOTWAY/CYCLEWAY (SEE NOTE 2.1)
CARRIAGEWAY (SEE NOTE 2.1)
FOOTWAY (SEE NOTE 2.1)
A
8.808
BED LEVEL 6.385
I.L. 6.285
ROCKER PIPE
750mm DIAMETER CLASS 120 PRECAST CONCRETE CULVERT LAID ON BEDDING TYPE S
SEE BELOW FOR CONTINUATION

SECTION ALONG CULVERT

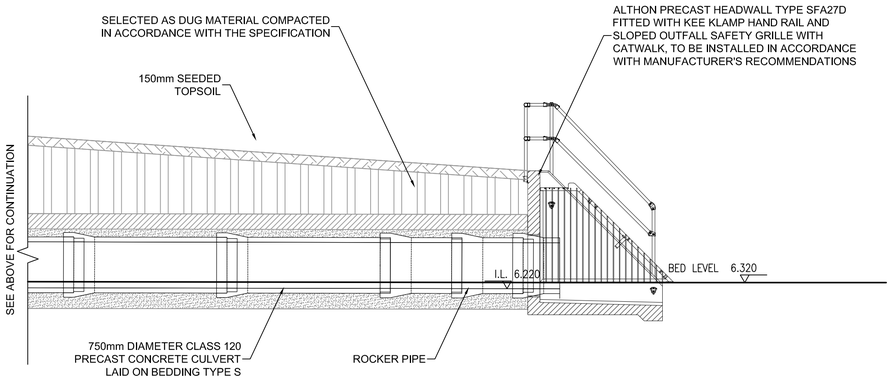
SELECTED AS DUG MATERIAL COMPACTED IN ACCORDANCE WITH THE SPECIFICATION
150mm SEEDED TOPSOIL
ALTHON PRECAST HEADWALL TYPE SFA27D FITTED WITH KEE KLAMP HAND RAIL AND SLOPED OUTFALL SAFETY GRILLE WITH CATWALK, TO BE INSTALLED IN ACCORDANCE WITH MANUFACTURER'S RECOMMENDATIONS
SEE ABOVE FOR CONTINUATION
I.L. 6.220
BED LEVEL 6.320
750mm DIAMETER CLASS 120 PRECAST CONCRETE CULVERT LAID ON BEDDING TYPE S
ROCKER PIPE

SECTION ALONG CULVERT (CONT'D)

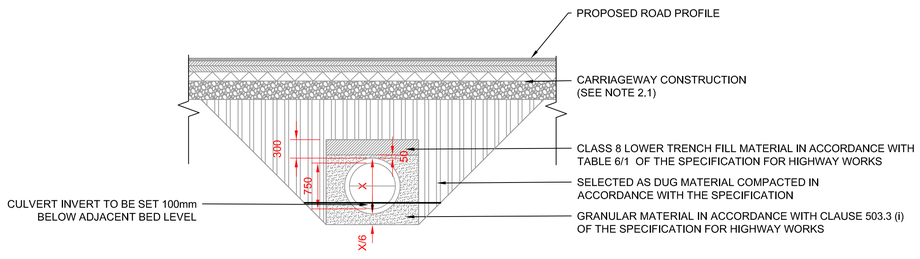
PROPOSED ROAD PROFILE
CARRIAGEWAY CONSTRUCTION (SEE NOTE 2.1)
CLASS 8 LOWER TRENCH FILL MATERIAL IN ACCORDANCE WITH TABLE 6/1 OF THE SPECIFICATION FOR HIGHWAY WORKS
SELECTED AS DUG MATERIAL COMPACTED IN ACCORDANCE WITH THE SPECIFICATION
GRANULAR MATERIAL IN ACCORDANCE WITH CLAUSE 503.3 (i) OF THE SPECIFICATION FOR HIGHWAY WORKS
CULVERT INVERT TO BE SET 100mm BELOW ADJACENT BED LEVEL
300
750
50
X/6

SECTION A-A
(TYPE S BEDDING TO HCD F1)

GENERAL NOTES
1.1. THIS DRAWING IS COPYRIGHT AND SHOULD NOT BE REPRODUCED IN WHOLE OR PART WITHOUT THE WRITTEN CONSENT OF PATRICK PARSONS LTD.
1.2 DO NOT SCALE FROM THIS DRAWING.
1.3. LOCATIONS OF ALL EXISTING SERVICES ON-SITE TO BE CONFIRMED & PROVIDED TO THE ENGINEER PRIOR TO COMMENCEMENT OF WORKS.
1.4. THIS DRAWING IS TO BE READ IN CONJUNCTION WITH ALL RELEVANT PATRICK PARSONS LTD DRAWINGS & SPECIFICATIONS.

NOTES
2.1 FOR DETAILS OF THE SURFACING CONSTRUCTION REFER TO DRAWING No.B18075/214.
2.2 ALL WORKS TO BE ADOPTED BY KENT COUNTY COUNCIL (KCC) SHALL BE CONSTRUCTED IN ACCORDANCE WITH THE SPECIFICATON FOR HIGHWAY WORKS AND KCC STANDARD DETAILS.

Received - 14 November 2024
Planning Applications Group

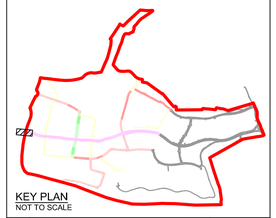

KEY PLAN
NOT TO SCALE

Rev.	Amendments	Date	By
P2	INITIAL ISSUE.	18.05.21	RDT
P1	INITIAL ISSUE.	01.04.21	RDT

Revisions

PATRICK PARSONS
Built Environment | Engineering | Consultancy
40 St. Paul's Square
Birmingham
B3 1FQ
United Kingdom
T. +44 (0)121 592 0000
E. info@patrickparsons.co.uk
W. www.patrickparsons.co.uk

Client
EASTERN QUARRY Ltd.

Project
WHITECLIFFE
(FORMERLY EASTERN QUARRY)
INFRASTRUCTURE

Drawing
FASTRACK TUNNEL APPROACH
CULVERT DETAILS

Scales 1:50 At original size A1
Drawn RDT Checked DCT
Date 01.04.21

Status PLANNING

Drawing No. B18075/216 Rev. P2

C:\Users\richard.tart\OneDrive - PPCE GROUP LIMITED\Documents\My Documents\B18075 - Ebbsfleet EQ infrastructure 1 - PO 2\02 Acad\PP\Civils\216 FASTRACK TUNNEL APPROACH CULVERT DETAILS.dwg, 18/05/2021 17:42:16, richard.tart,
PDF24 PDF A1L RDTALT2.pc3, A1, 1:1